


Grid layout

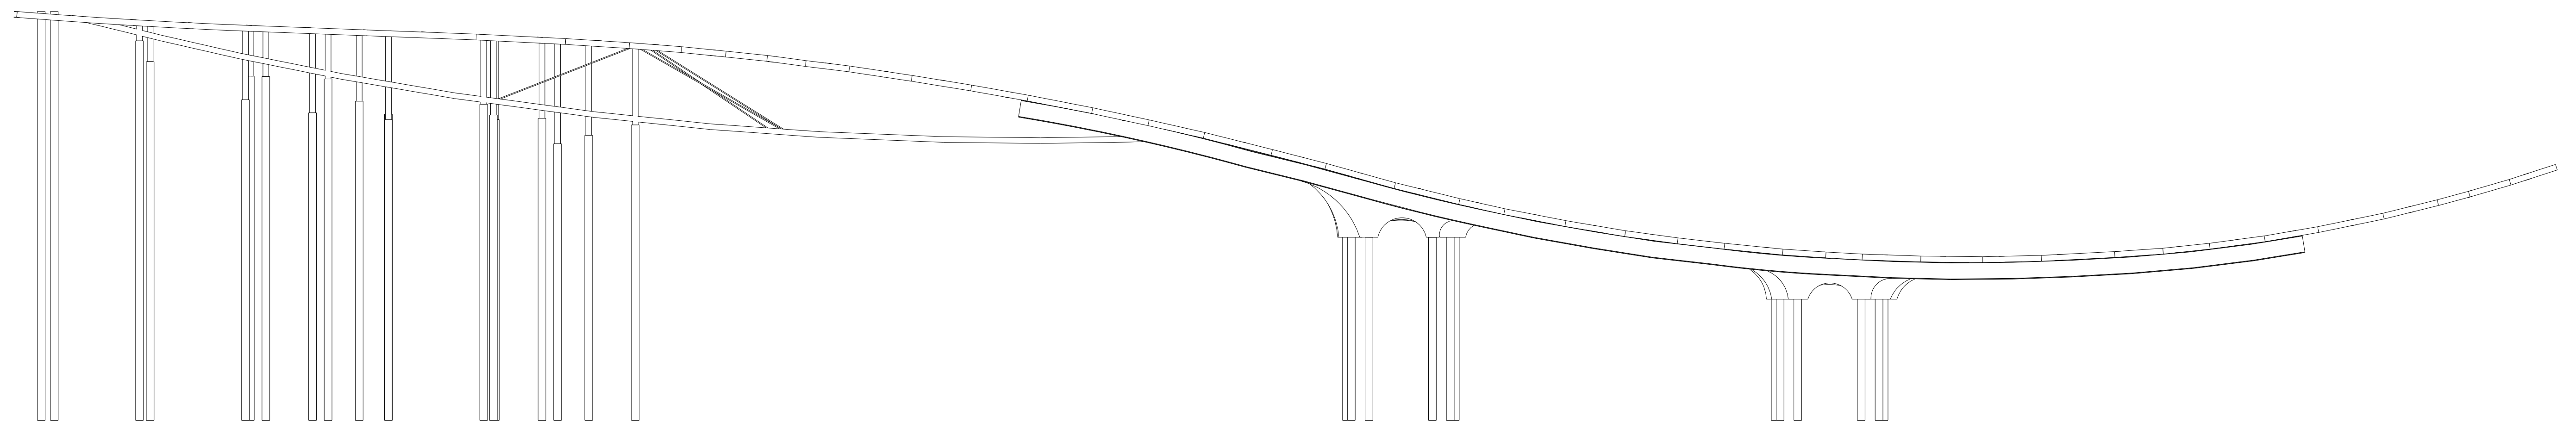

Elevation view

No	REV MARK	REVISION DESCRIPTION	CREATED	APPROVED	REV. DATE
DRAWING TITLE			Column layout plan a		
CONTRACT			TEKLA OY		
MODELLED BY			ISSUED		
CONTRACT NO			SCALE 1:70 1:90		
DRAWING No			REVISION No. 0		